

Technical drawing of three Chūō Line platform signs (Type 1.2) showing front, side, and rear views with dimensions and a pedestrian silhouette.

Front View (Left): Dimensions include H=1850, 1190, 560, 40, 15, 15, 50, 15, CH=2700, 2520, 100, 15, and F.L. The sign displays "1.2", "中央線 Chūō Line", and "御茶ノ水・新宿・立川方面 for Ochanomizu, Shinjuku & Tachikawa". It includes a route map and station names.



Side View (Middle): Dimensions include 40, 15, 505, 40, 1110, 40, 30, 500, 30, 50, 15, CH=2700, 2520, 100, 15, and F.L. The sign displays "1.2".

Rear View (Right): Dimensions include 1190, 40, 30, 1020, 30, 40, 15, 15, 50, 15, CH=2700, 1320, 15, H=1300, 1200, 100, 15, and F.L. The sign displays "1.2", "中央線 Chūō Line", and "御茶ノ水・新宿・立川方面 for Ochanomizu, Shinjuku & Tachikawa".




A silhouette of a pedestrian is shown for scale reference.


A-k202

ゲート(南通路)
新設

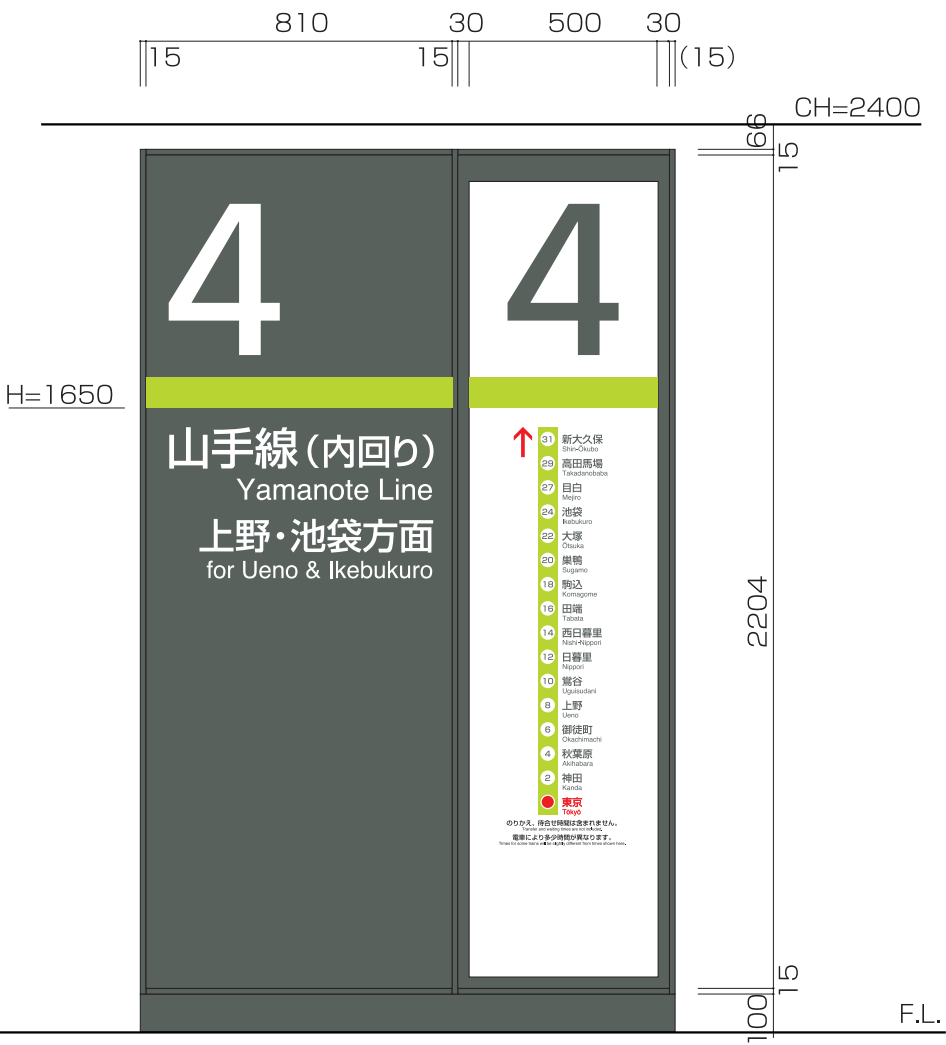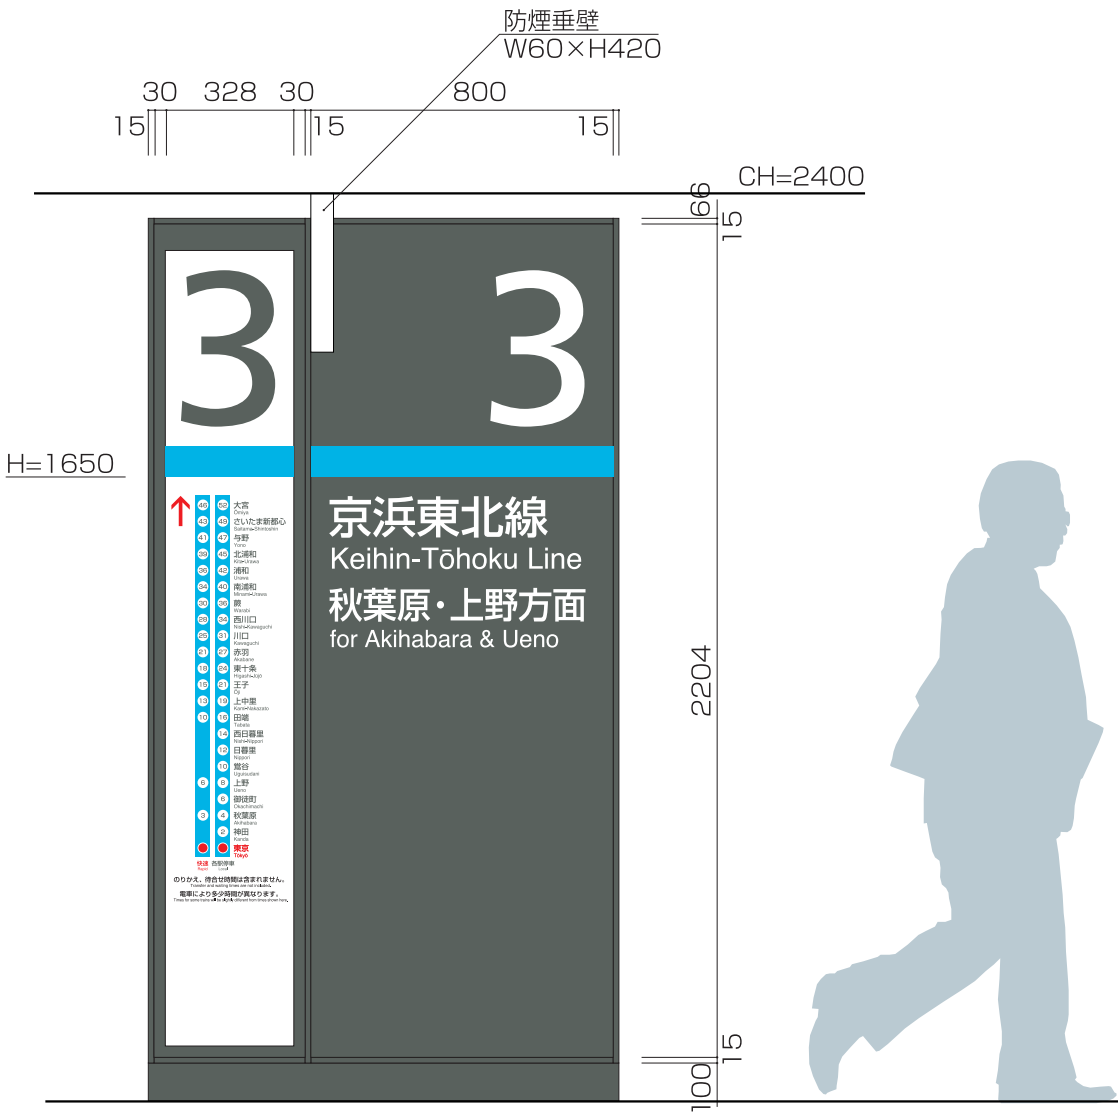


ゲート(南通路)
新設

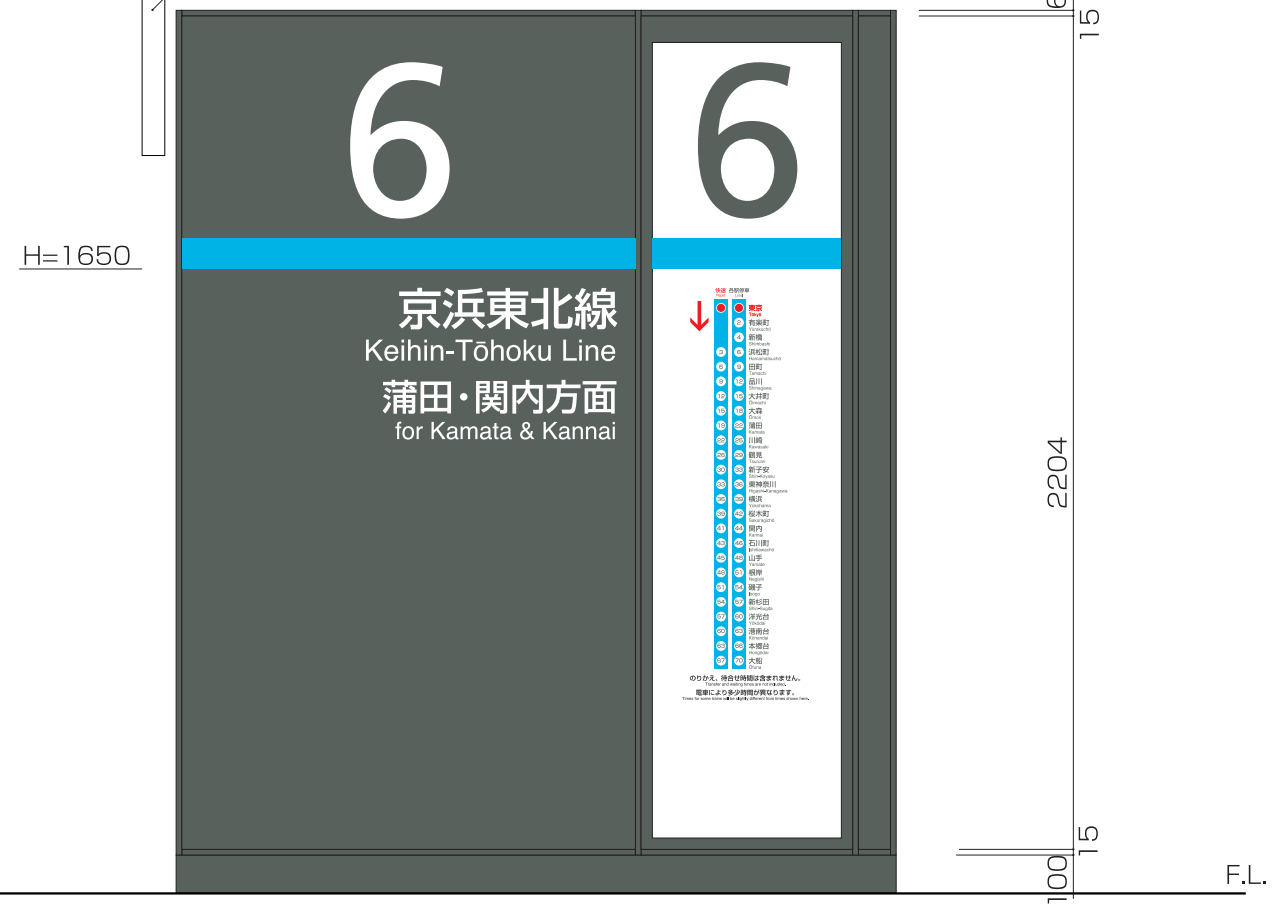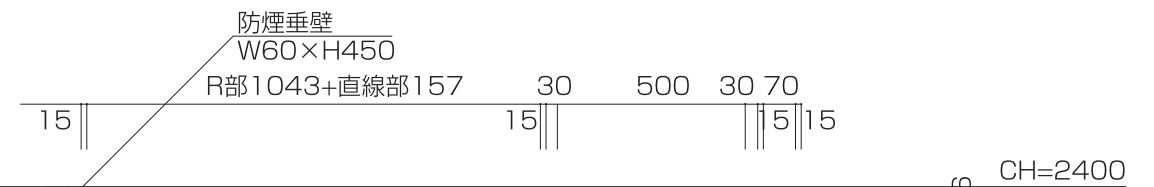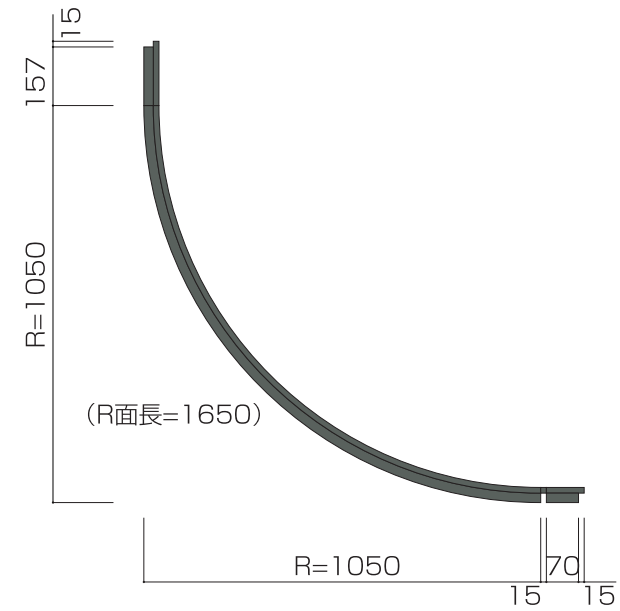

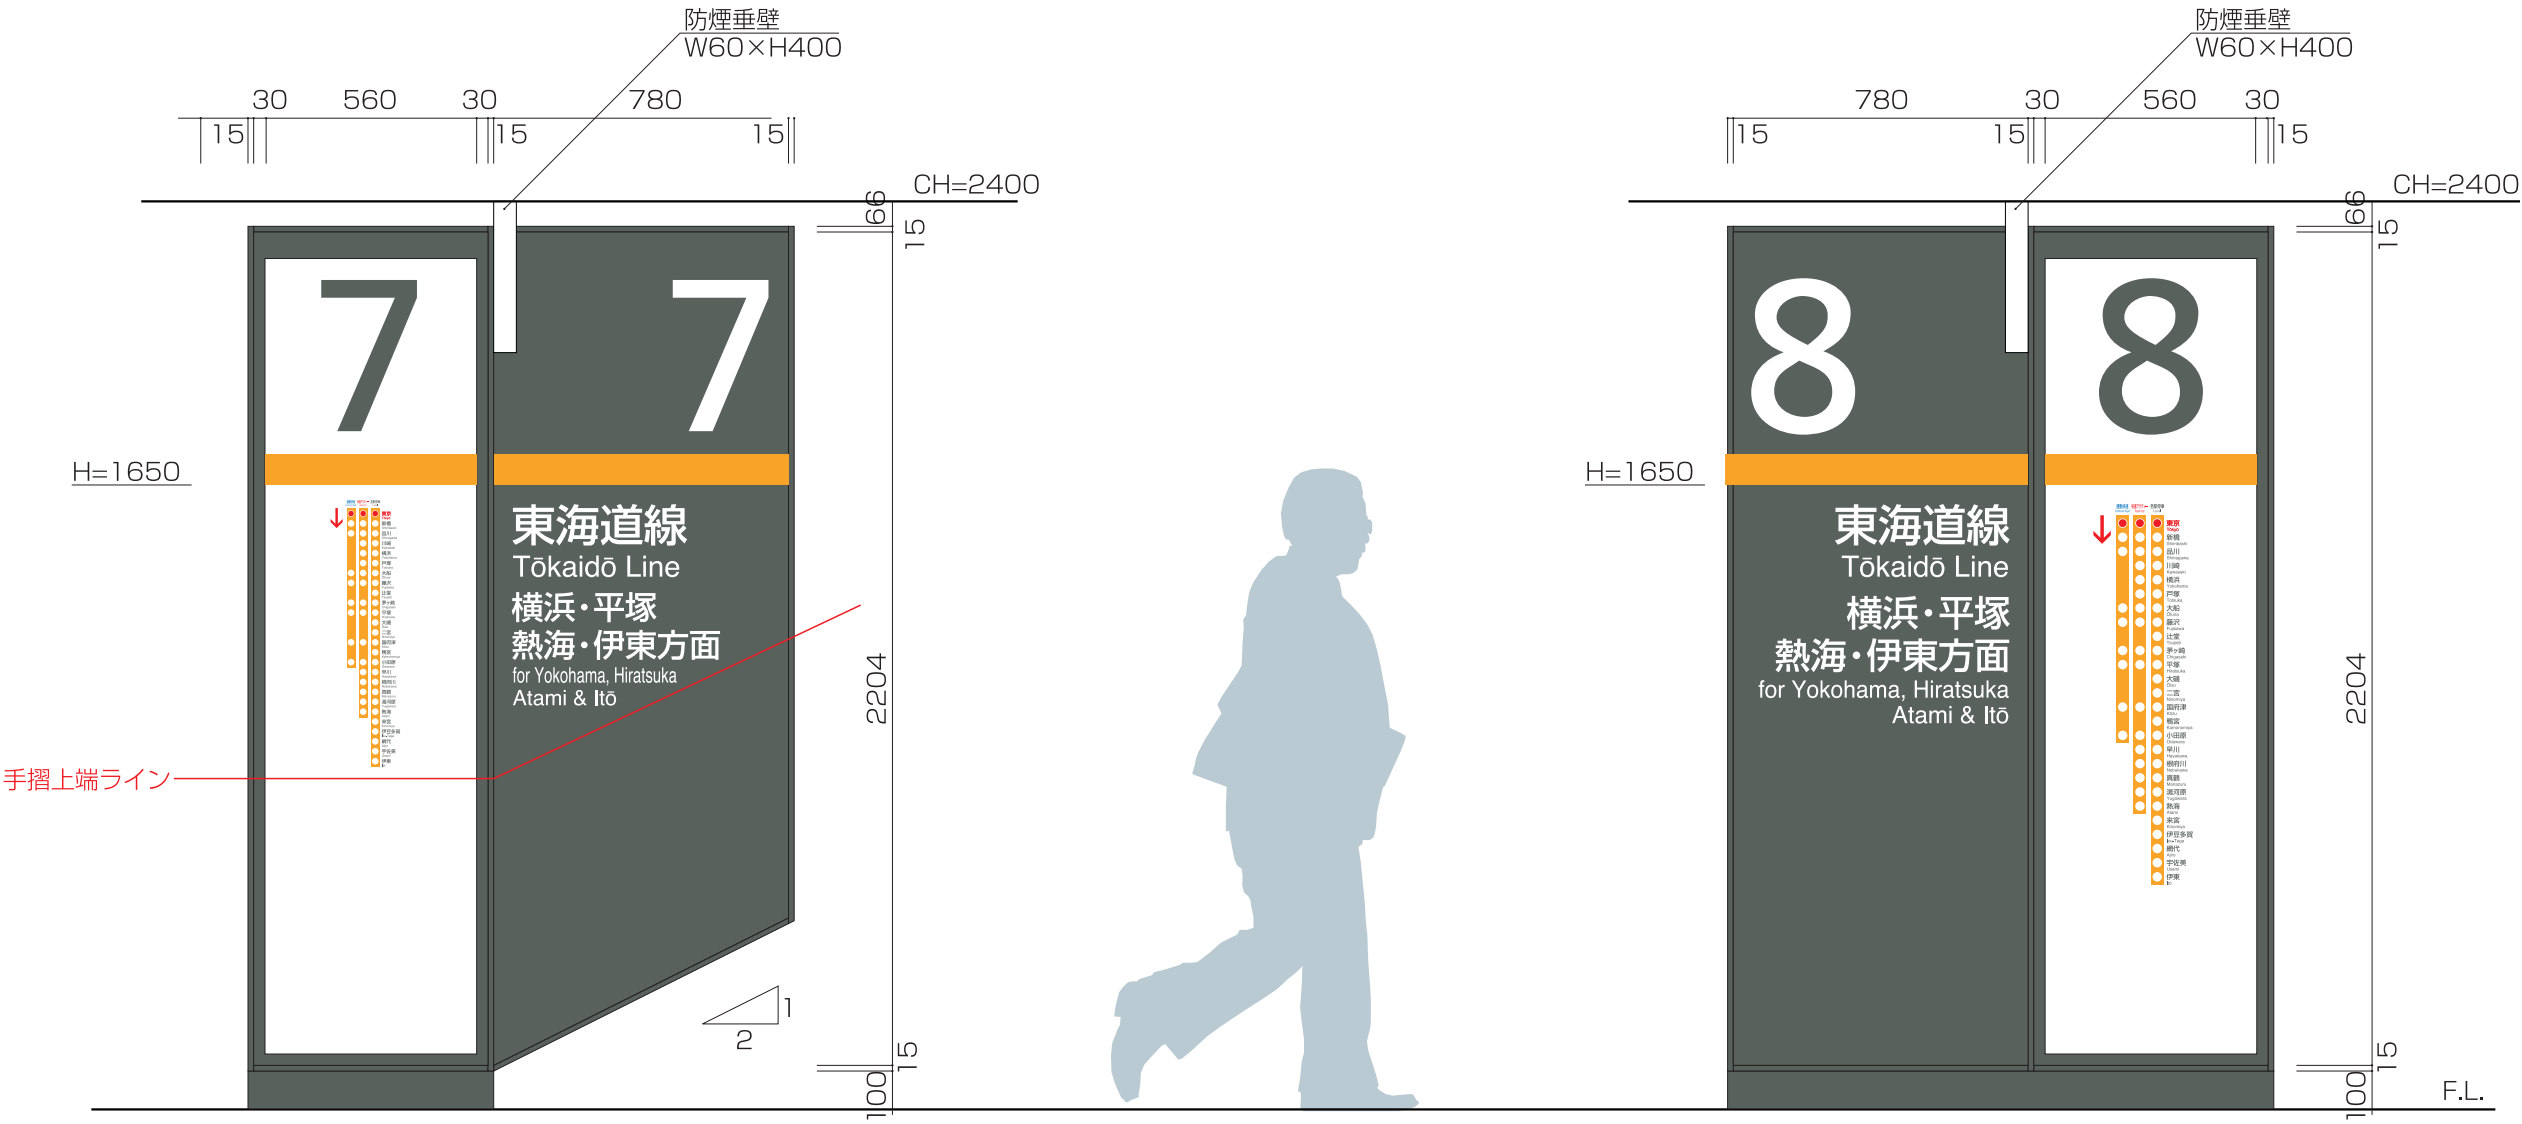


C-k201

ゲート(南通路)
新設

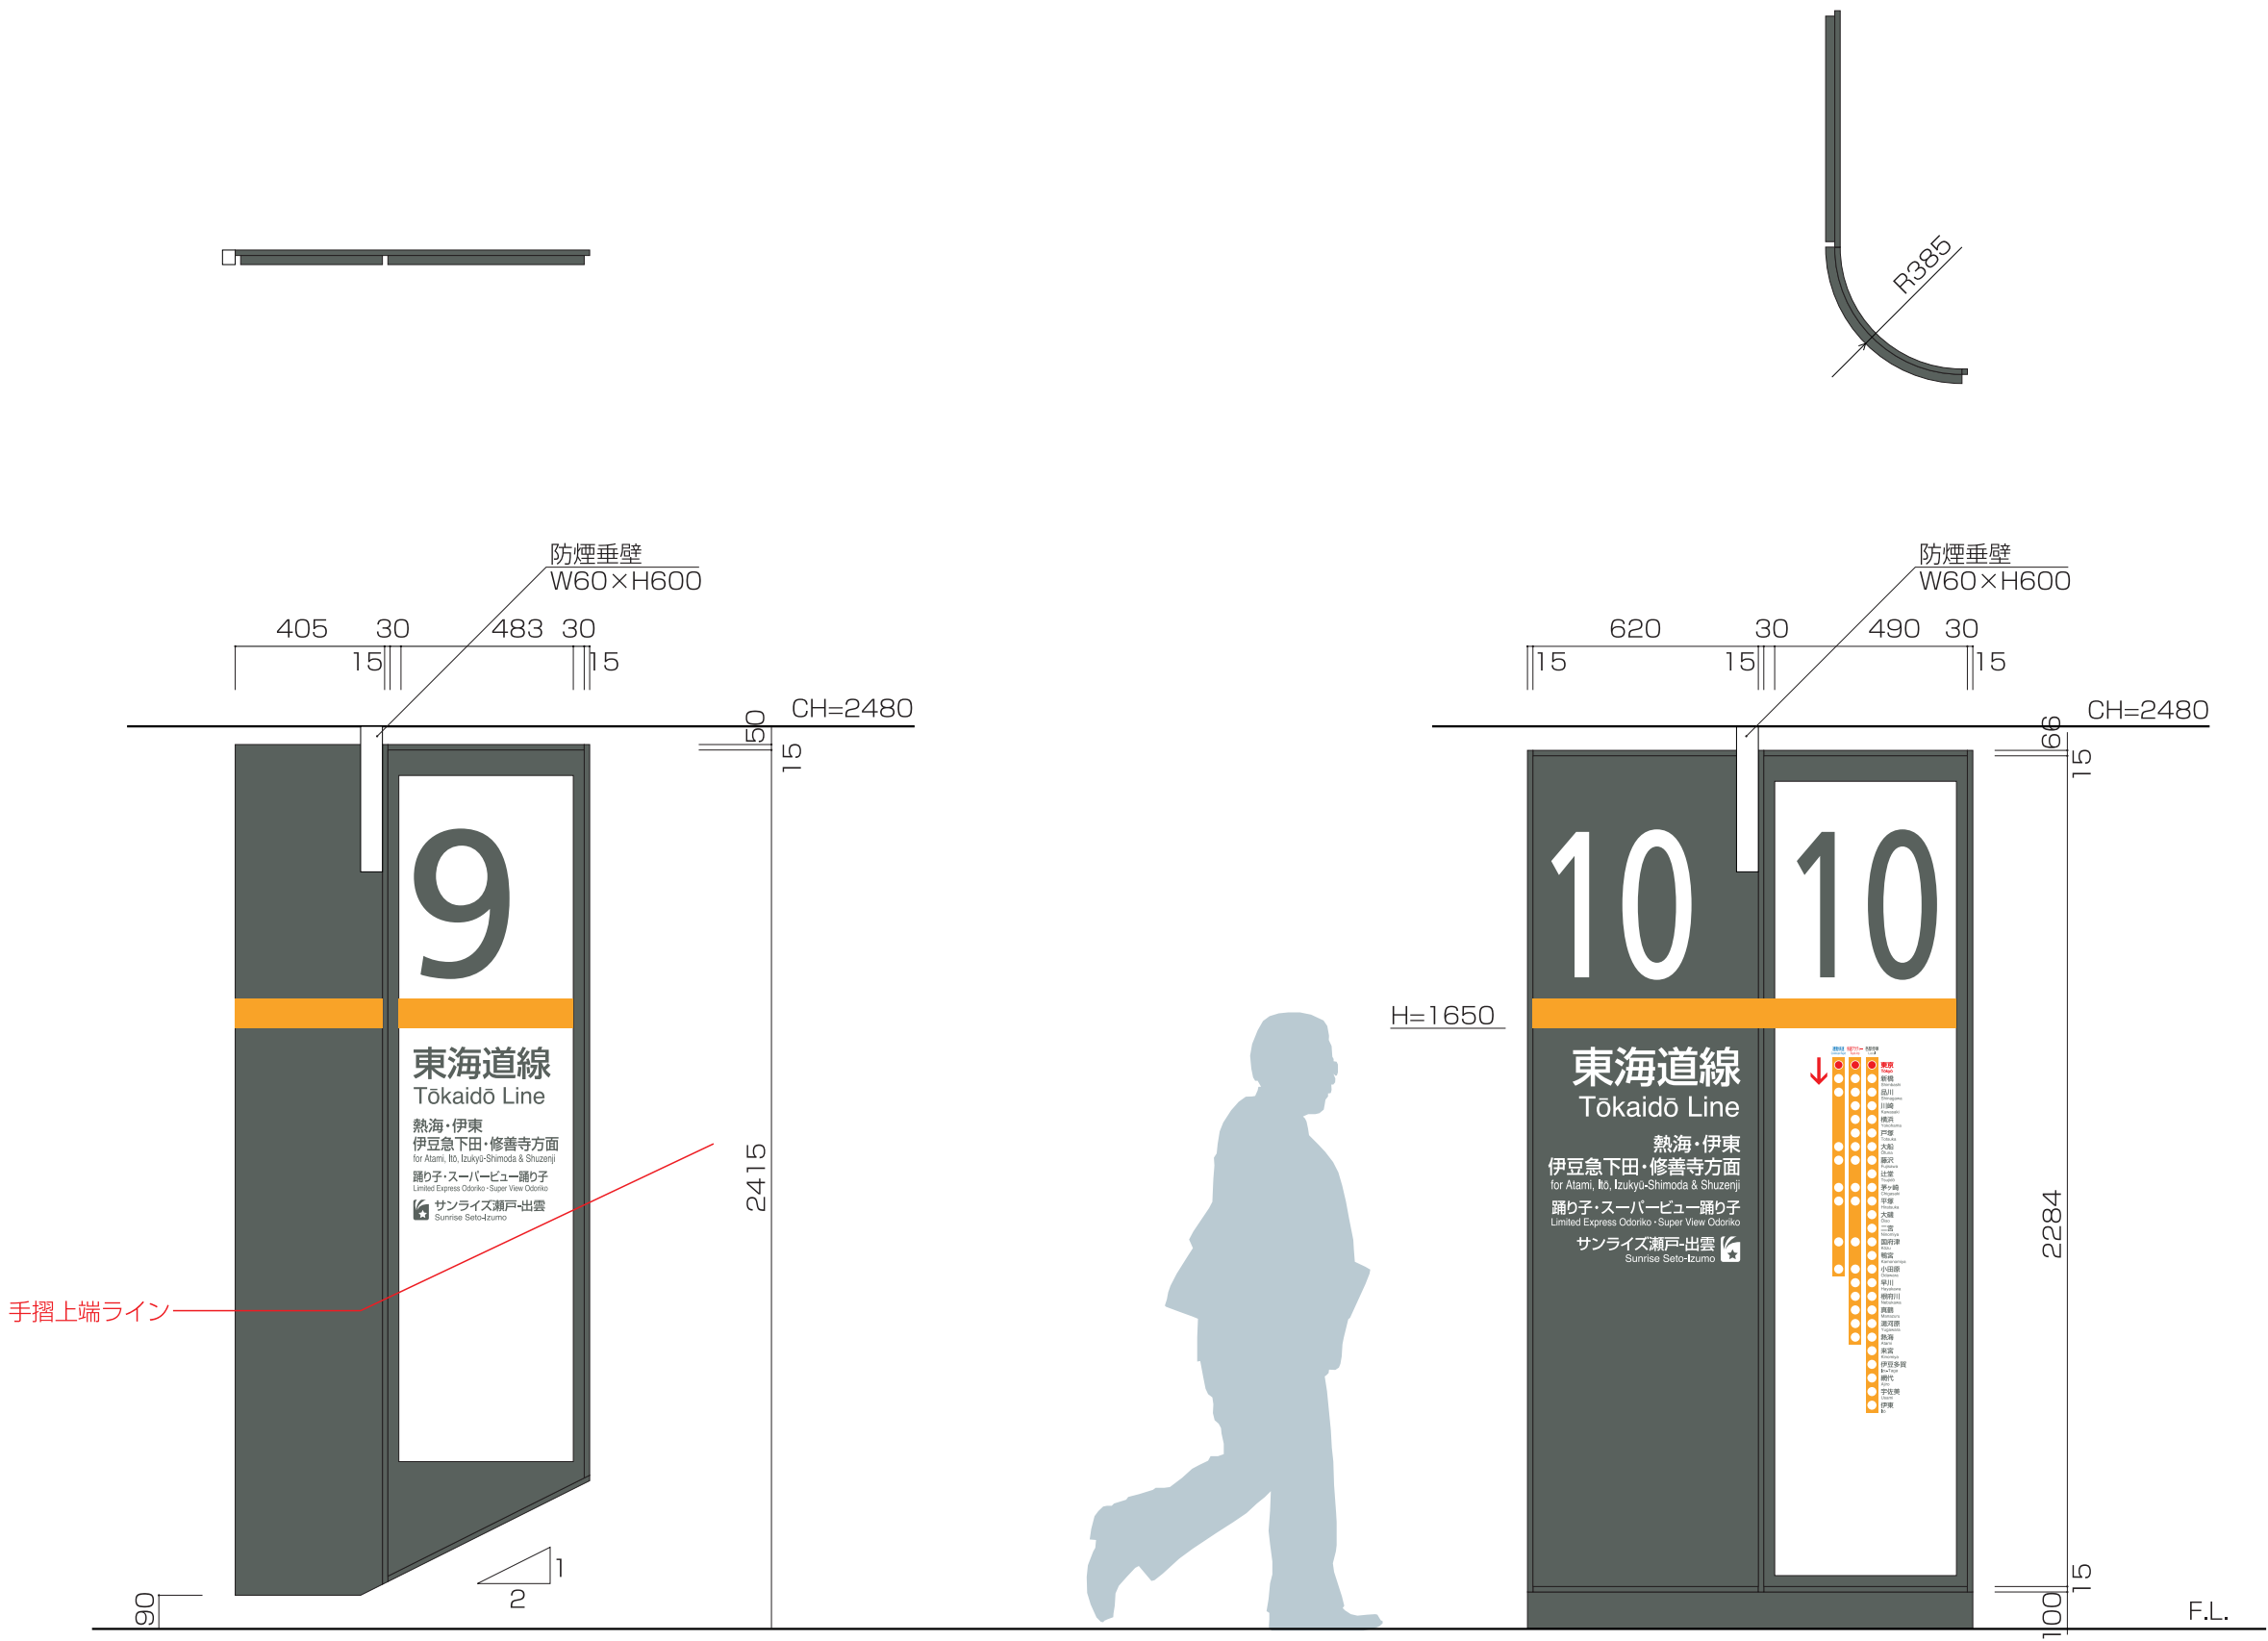

C-k202



ゲート(南通路)
新設

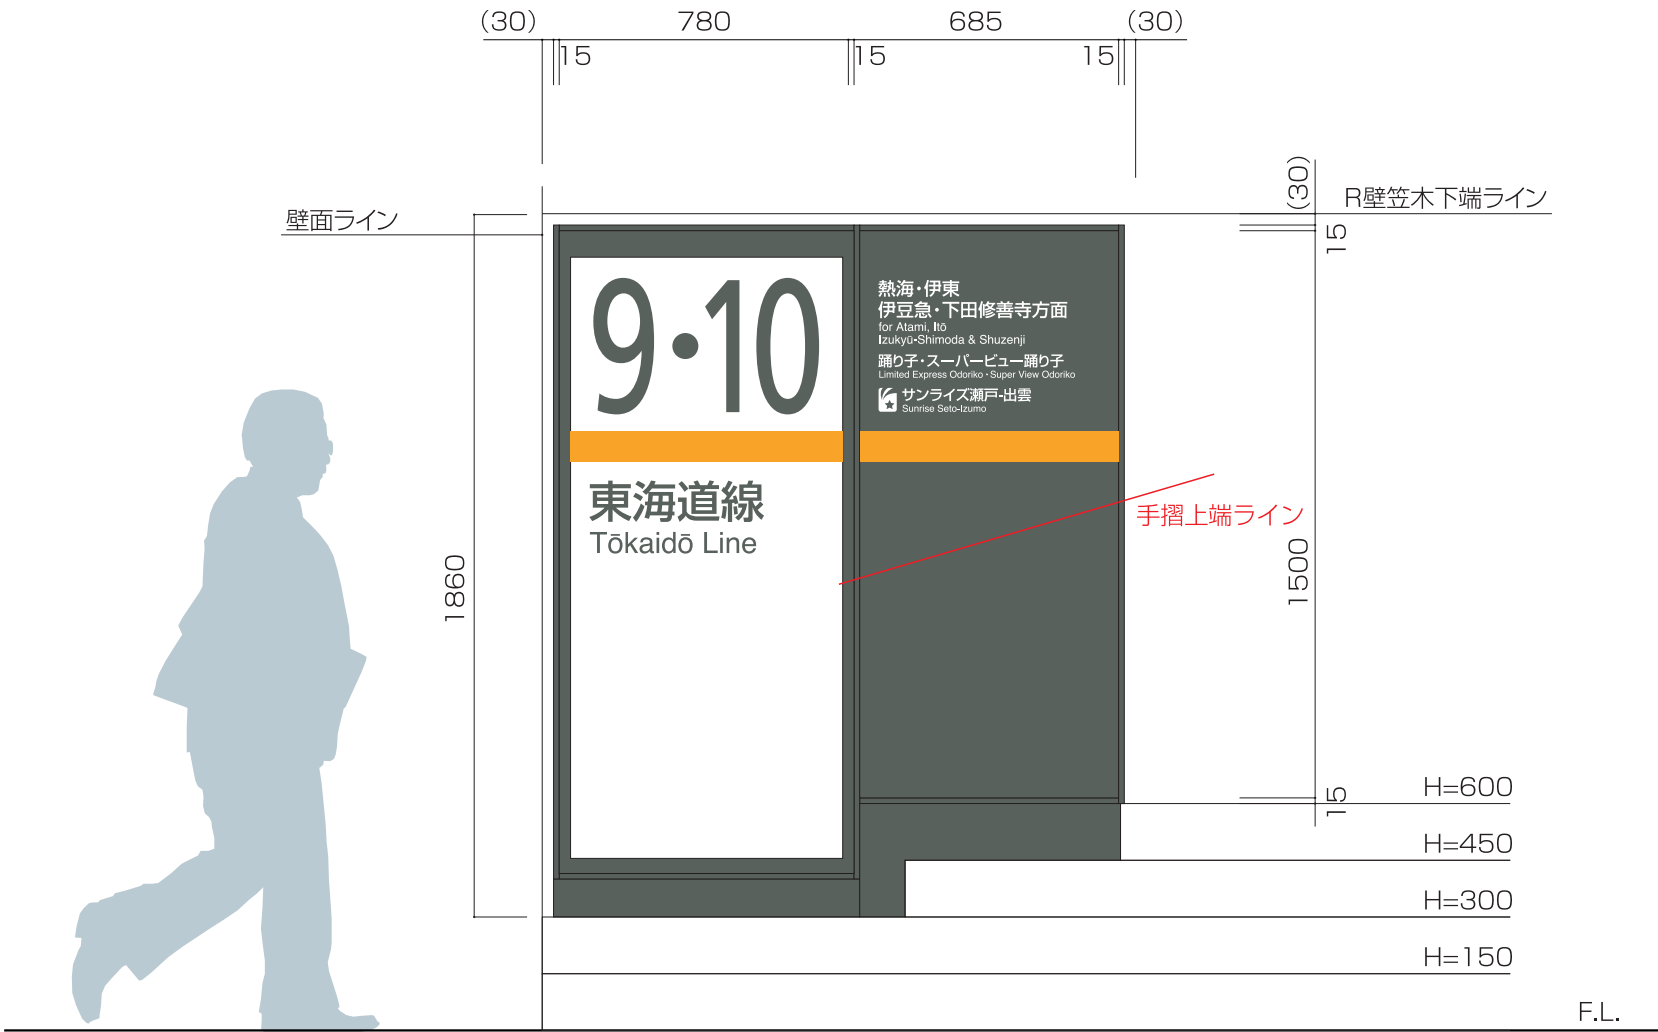

E-k101

新幹線改札口記名標
(柱巻)
新設


E-k101 (柱全周5253×2170)

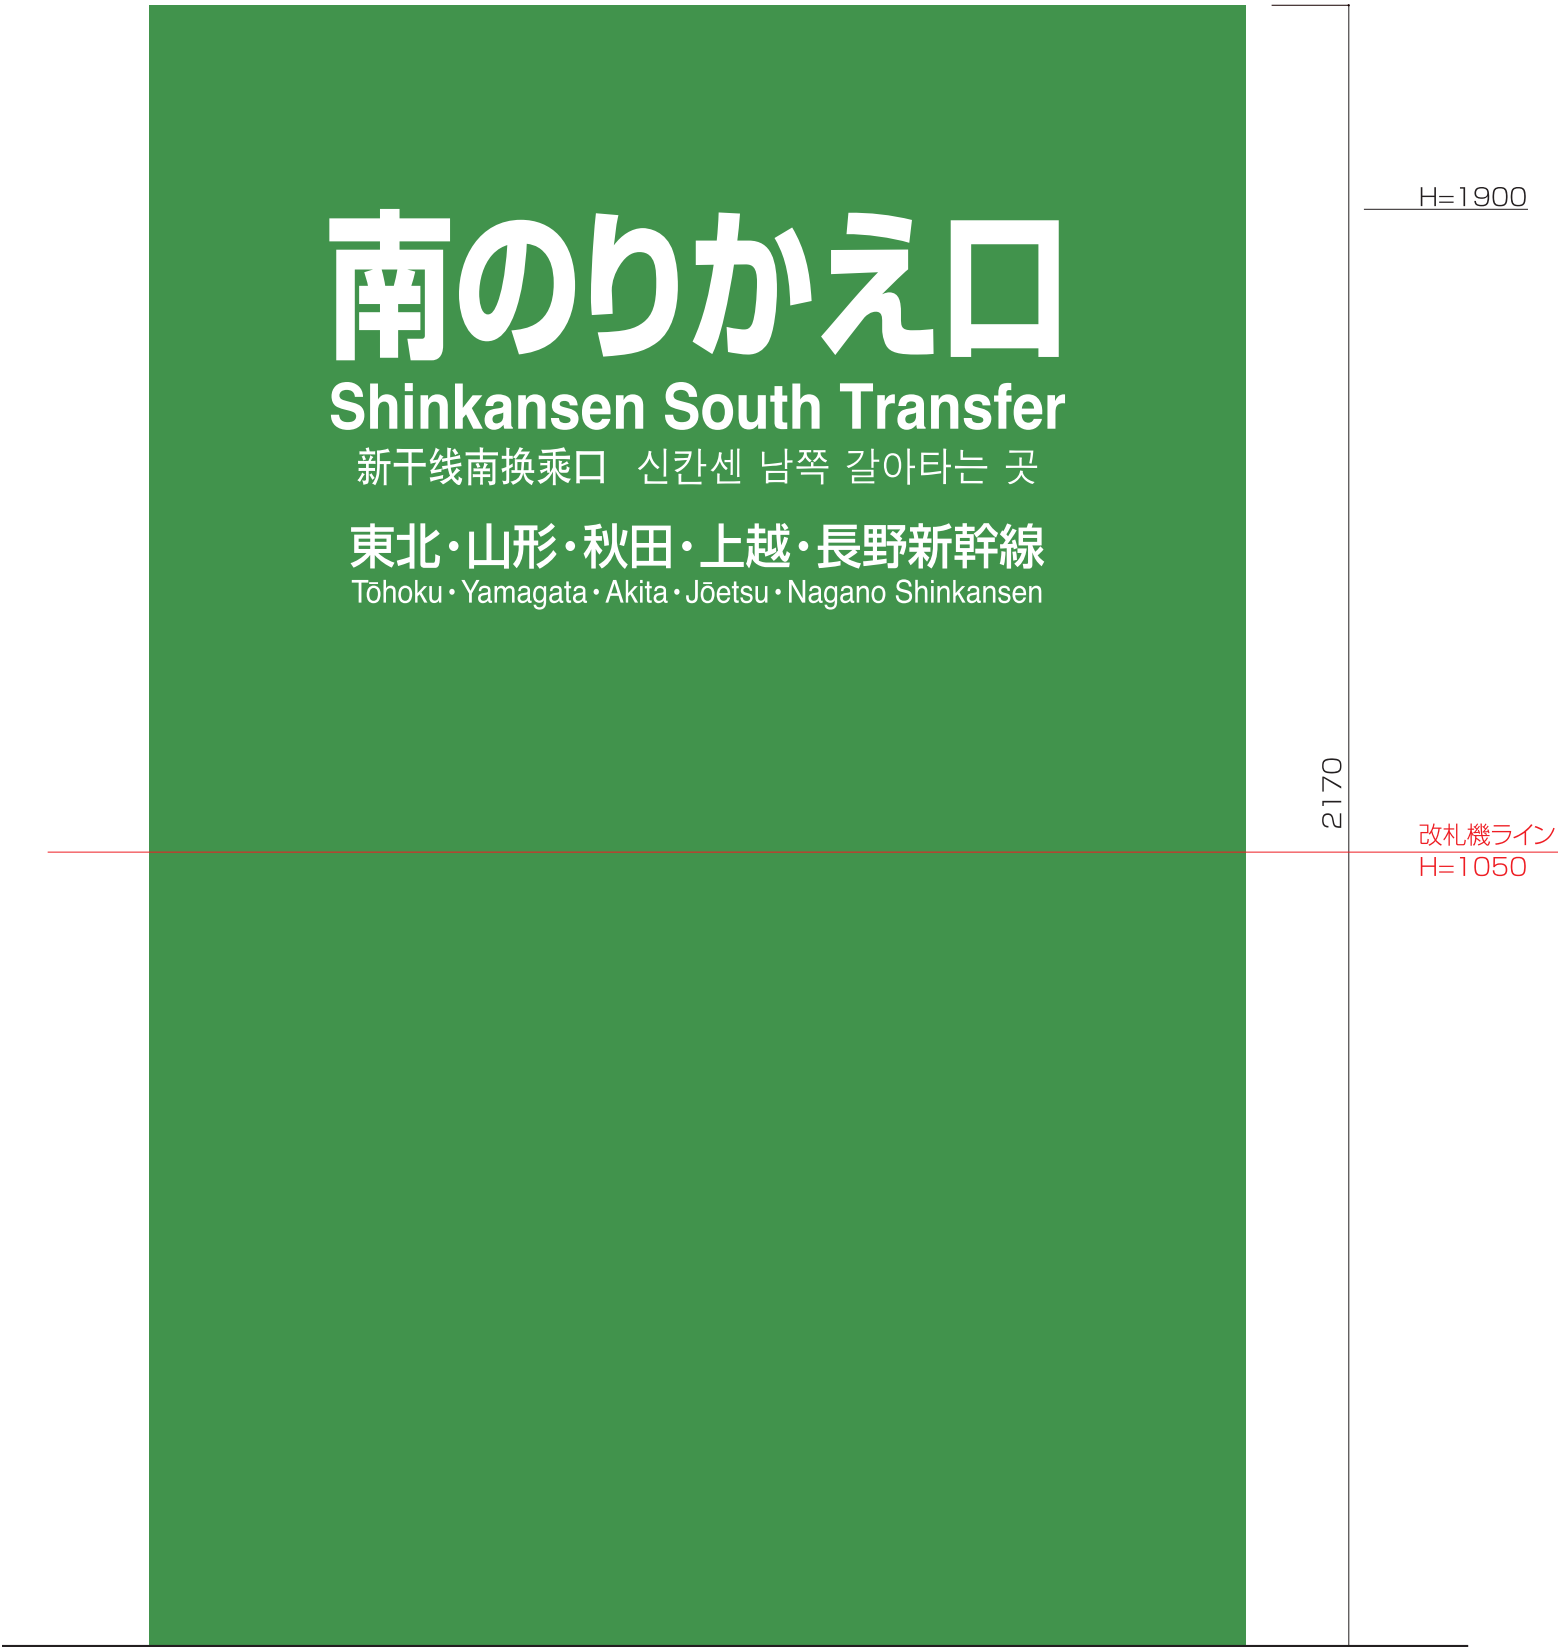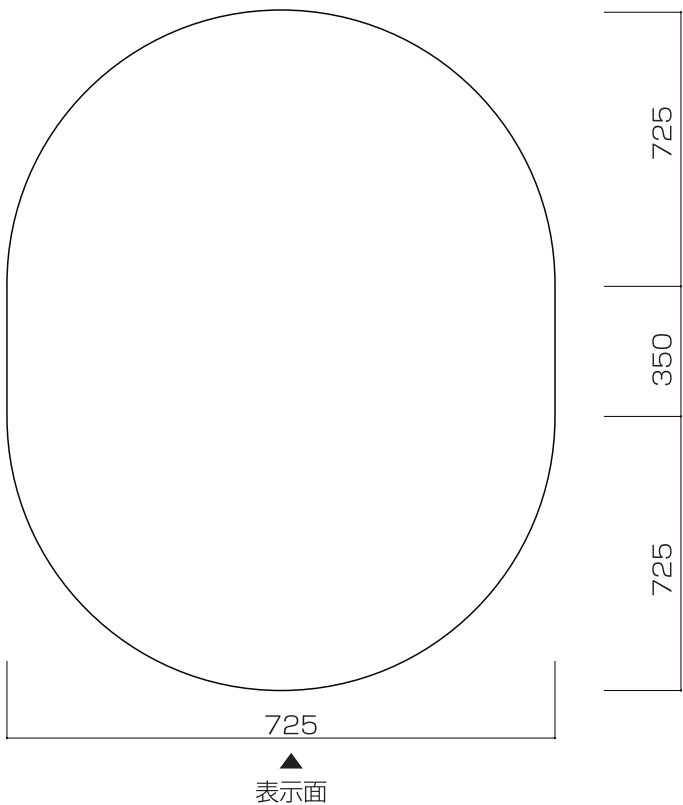

F-k101

新幹線改札口記名標
(柱巻)
新設

F-k101 (柱全周4553×2170)

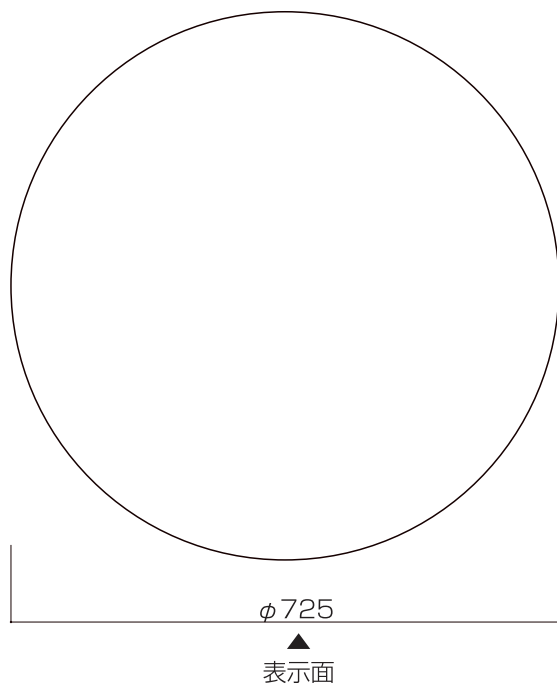

中央のりかえ口

Shinkansen Central Transfer

新干线中央换乘口 신칸센 중앙 갈아타는 곳

東北・山形・秋田・上越・長野新幹線

Tōhoku・Yamagata・Akita・Jōetsu・Nagano Shinkansen

液晶掲示機下端ライン
H=1660

H=1600

2170

改札機ライン
H=1050